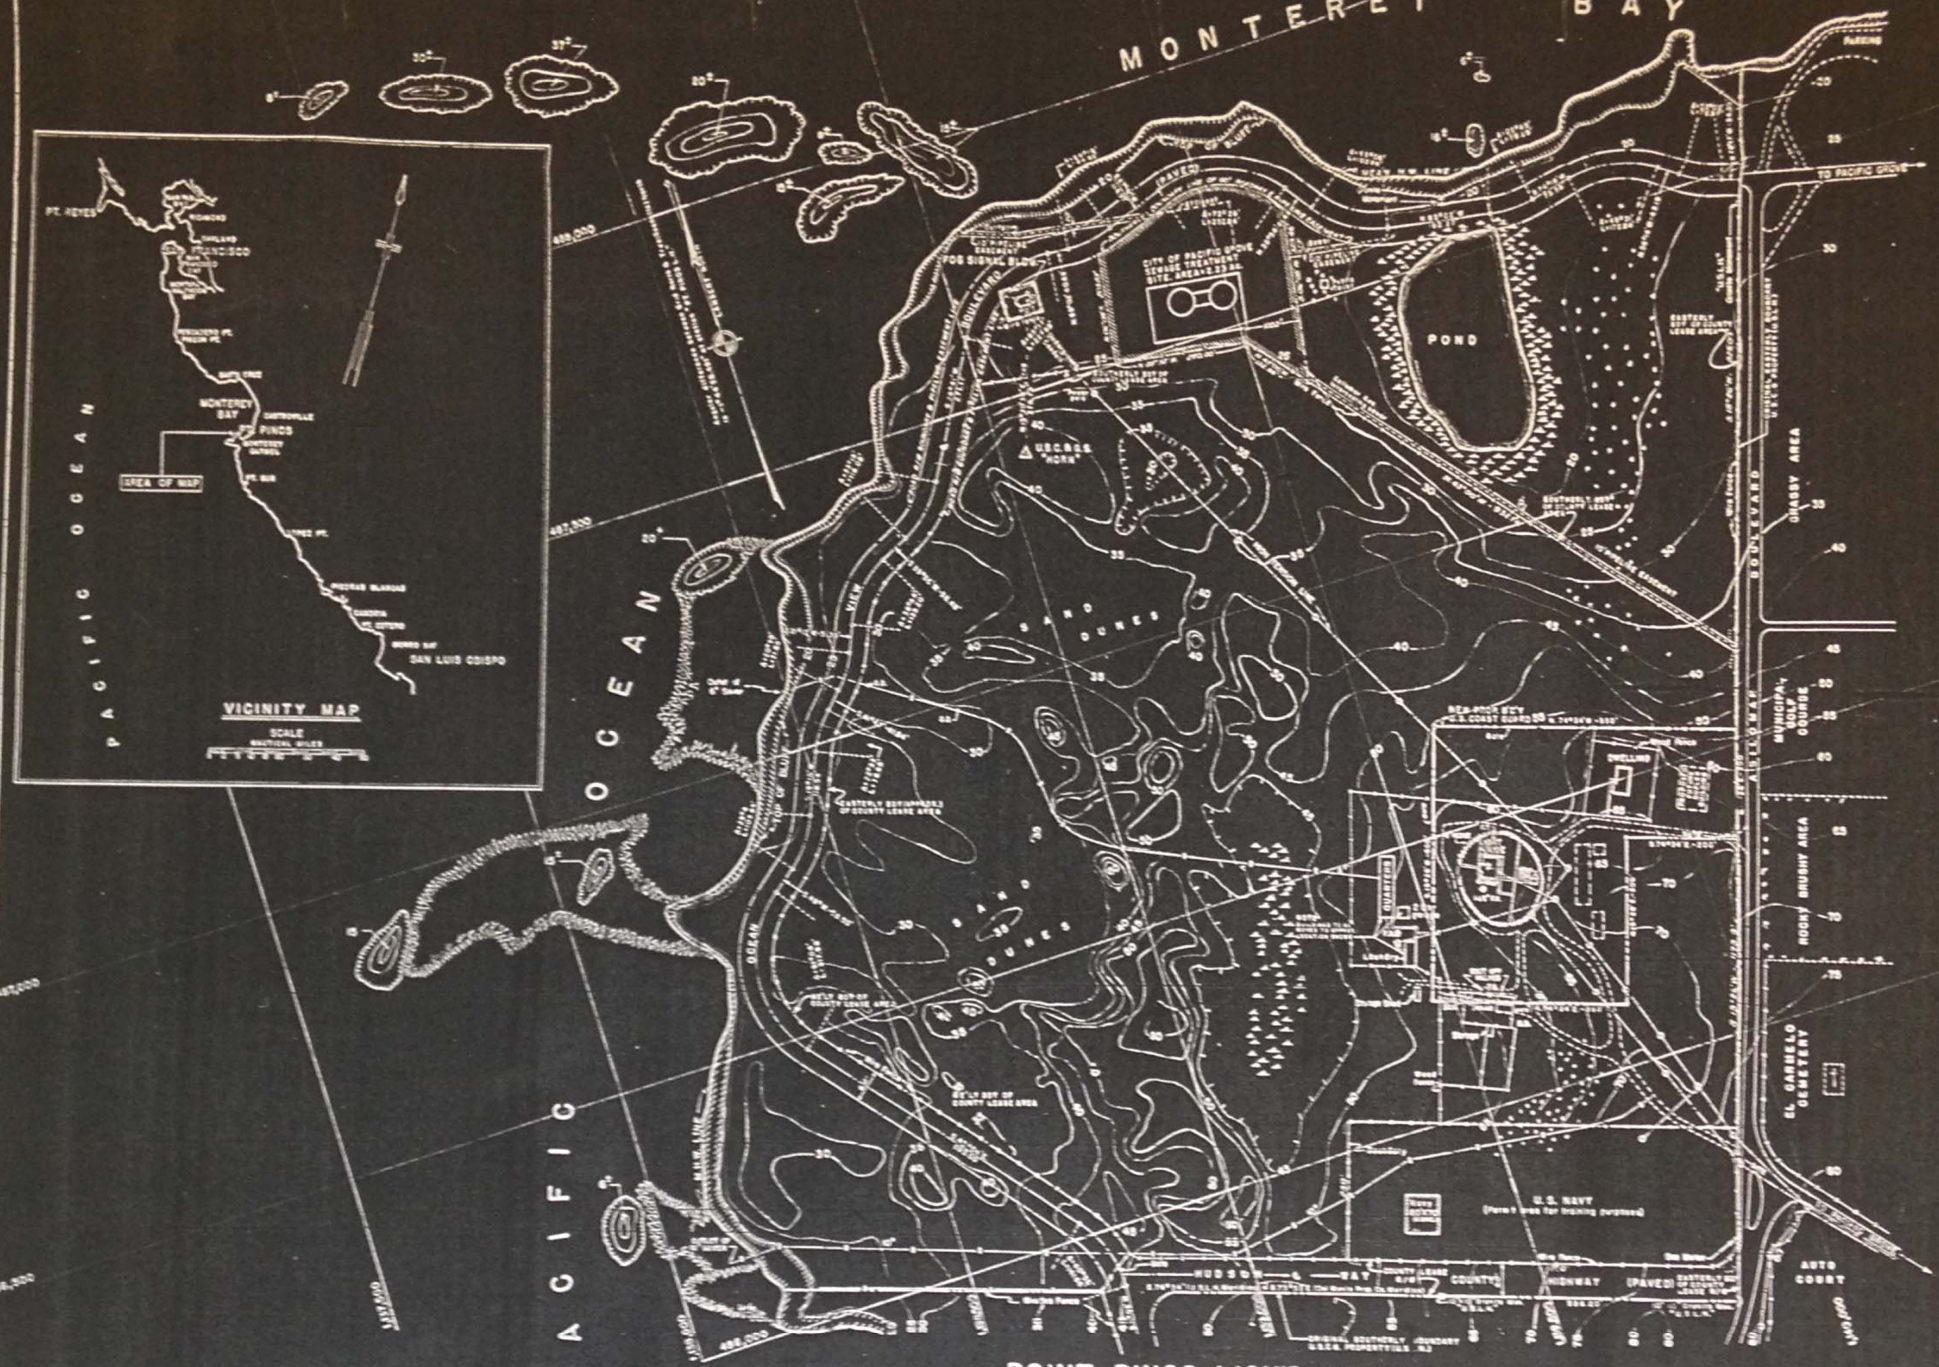

POINT PINOS LIGHT STATION

SCALE: 1" = 100'
Contour interval: 2 foot
Elevations in feet above MLLW.

U.S.C. and G.S. TRIANGULATION STATIONS.....A

STATION	LATITUDE	LONGITUDE	LAMBERT GRID CO-ORDINATES ZONE 4 X	Y
HORN	36°38'08.735"	121°56' 05.128"	1,130,049.72	487,382.74
PT. PINOS L.H.	36°38'00.302"	121°55' 57.016"	1,130,641.27	486,414.93

LEGEND

TELEPHONE LINE
POWER LINE
SEWER LINE
FIRE HYDRANT
WATER VALVE
FENCE LINES
DIRT ROAD
MARSHY AREA
PINE TREES
HOME
CEMETERY
PROPERTY LINE
EASEMENT 3'0"

GENERAL NOTES

1. SURVEY DATA
a. Horizontal control: Grid is Lambert Conformal Projection of California Plane Coordinate System-Zone IV, with triangulation stations "Horn" and "Pt Pinos L.H." for basis. Bearings of boundaries, road alignments, and easements, refer to a true meridian as originally established by the "U.S.L.H." Service c.1867 and are retraced with the original boundaries.
b. Vertical control: Elevations from County Surveyor, Monterey. c. "Topo" survey (plane table method) by U.S.C.G., 1944.

2. PROPERTY BOUNDARIES
a. 22 Nov. 1919. Original deed of conveyance to U.S. of America. b. A Condemnation, U.S.D.C. for Monterey.
c. 18 Dec. 1931. First deed of conveyance to U.S. of America.

2. PROPERTY BOUNDARIES
a. 17 Sept. 1951 Gift quit claim deed conveying a 2.23 acre portion of lighthouse station area to City of Pacific Grove.
b. 8 Oct. 1957 Boundary of a 5.00 acre portion of the former 77 acre Station Area to be known as the Point Pinos Light Station and Fog Signal Areas. Boundaries are subject to establishment and verification by field survey.

3. PERMIT AREAS
a. 9 Nov. 1931. Revocable permit to Monterey County leasing areas for road purposes, and public recreation uses.
b. 17 Jan. 1958 Amendment to 3b, adding adjacent road R/W

REVISION: Oct. 1957 [illegible] surveys, property & required data, etc.

POINT PINOS LIGHT STATION	Scale: 1"=100'
TOPOGRAPHIC & PROPERTY MAP OF STATION AREA	Date: [illegible]
UNITED STATES COAST GUARD	[illegible]
12th NAVAL DISTRICT — SAN FRANCISCO	[illegible]